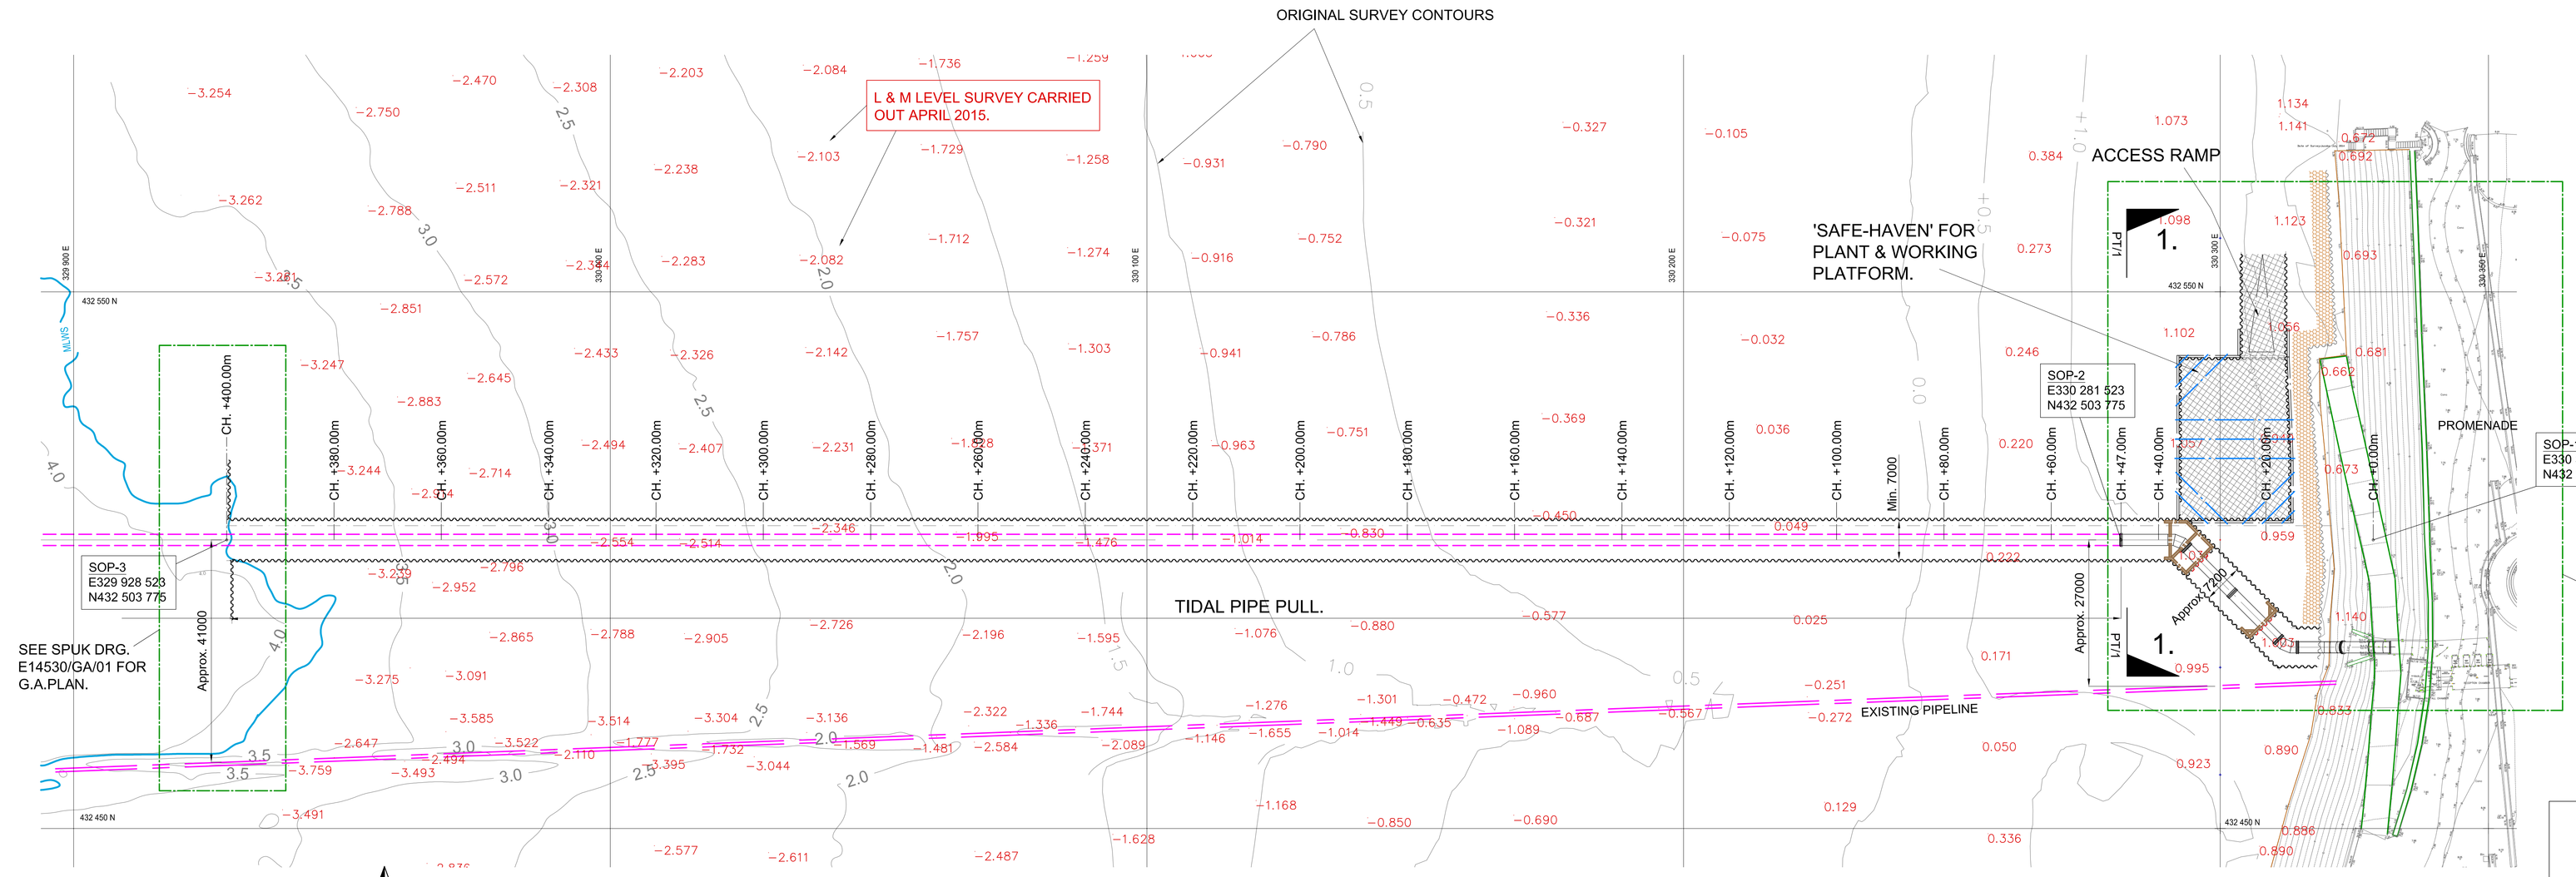

NOTES

1. See also SPUK drg E14530/GA/01 for Detailed GA Plans & Sheet Piling Details.

TIDAL DATA :

	mOD (This Drawing)	mCD (Tide Tables)
H.A.T.	+5.00mOD	+9.90mCD
M.H.W.S.	+4.00mOD	+8.90mCD
M.H.W.N.	+2.10mOD	+7.00mCD
O.D.N.	0.00mOD	+4.90mCD
M.L.W.N.	-2.10mOD	+2.80mCD
M.L.W.S.	-3.90mOD	+1.00mCD
LAT.	-4.90mOD	+0.00mCD

Chart Datum (CD) = -4.90mOD

GENERAL ARRANGEMENT PLAN : SHEET PILE BEACH PLATFORMS AND TRENCH COFFERDAM - CH.+0.00m to CH.+400.0m

Scale 1:475 @ A0

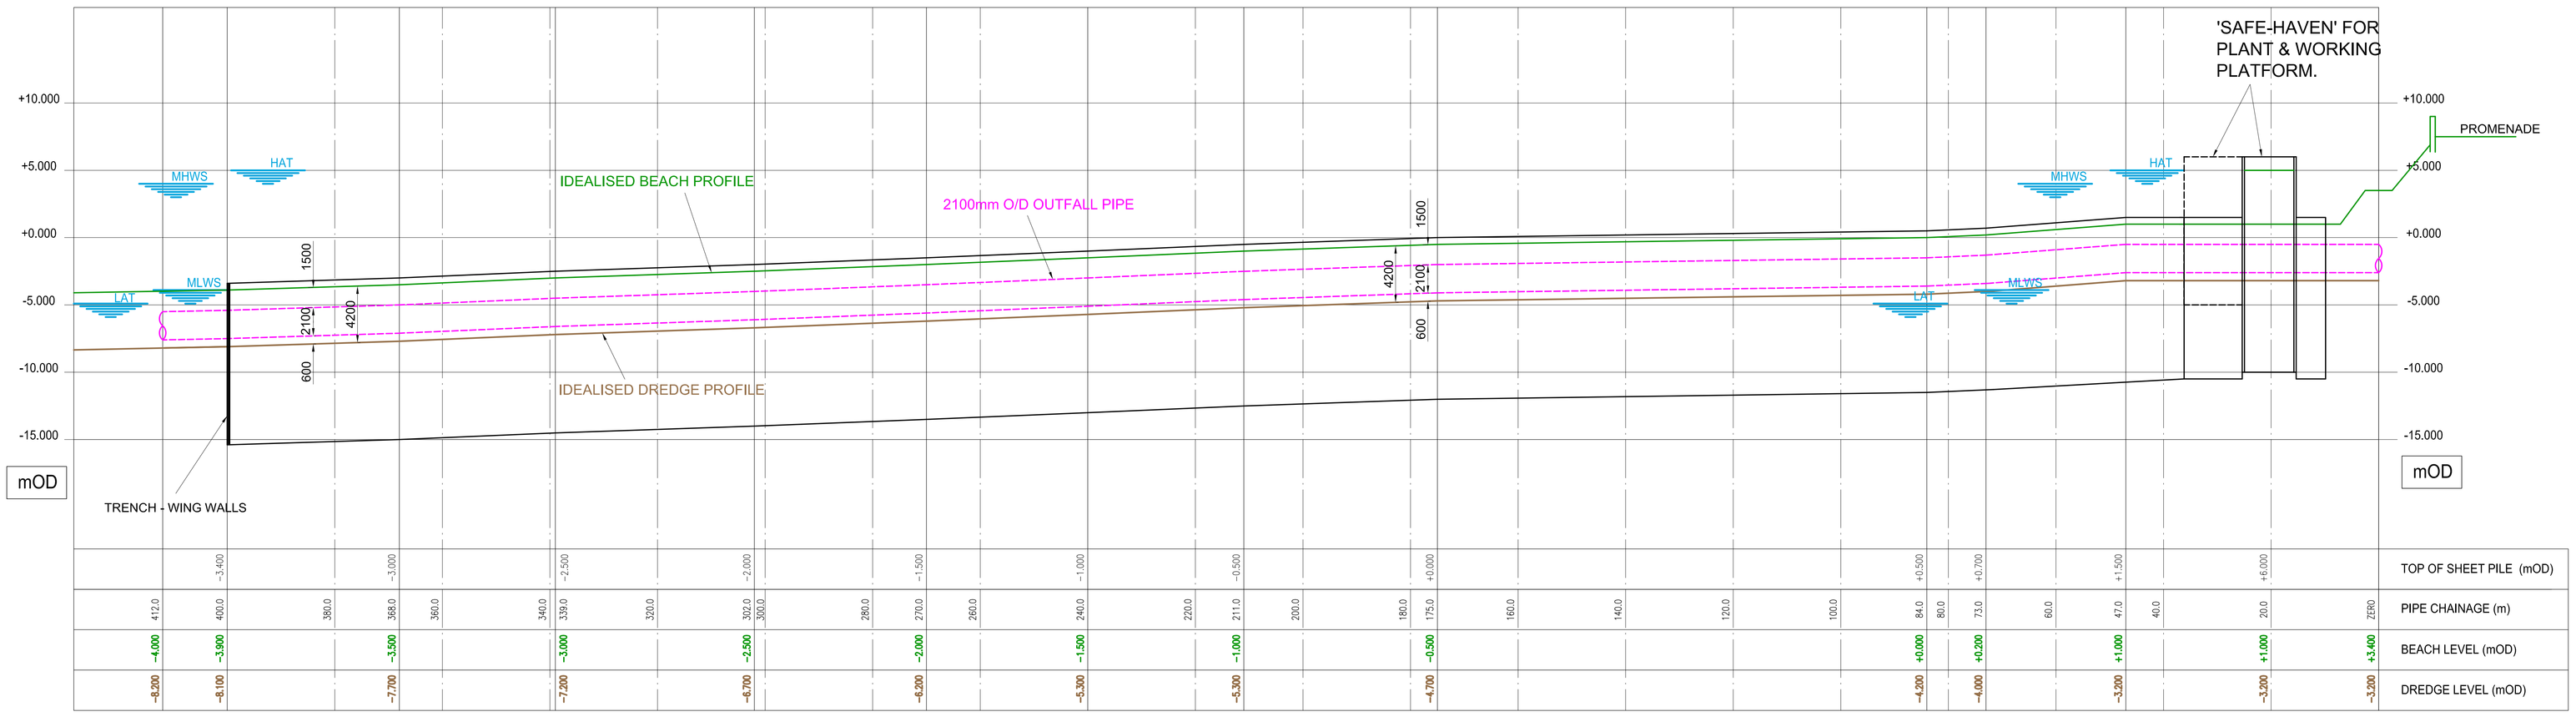

LONGITUDINAL SECTION : SHEET PILE BEACH PLATFORMS AND TRENCH COFFERDAM - CH.+0.00m to CH.+400.0m

Scale :- 1:475 Horizontal & 1:190 Vertical.

FOR CONSTRUCTION

CDM (2007) - RESIDUAL RISKS

REF	RISK
01	Soil Strengths / Strata Levels different to design assumptions.
02	Obstructions along the sheet pile lines.
03	Excessive Surcharge Loadings.
04	Excessive Accidental Overdig (above Allowance in Design).
05	Storm Damage.
06	Ground Water Levels > Allowances.
07	Degredation / softening of passive formation.

B	01/05/15	Outfall Pipe Alignment & Sheet Pile Layout Revised	GAP
A	28/04/15	FOR CONSTRUCTION	GAP
P1	15/04/15	FIRST ISSUE-FOR REVIEW	GAP

Client :

LAND & MARINE LTD.

Project :

HARROWSIDE OUTFALL. BLACKPOOL.

Drawing Title :

SHEET PILING : G. A. PLAN & LONGITUDINAL SECTION.

APRIL 2015	Scale : Shown	Drawn by : G.Potts	Checked : AJC
Original Size A0	Drawing No. E14530/GA/02		Revision : B

Oakfield House, Rough Hey Road,
Grimsargh, Preston, PR2 5AR
Telephone: 01772 794141
Facsimile: 01772 795151
E-Mail: enquiries@sheetpilinguk.com
web: www.sheetpilinguk.com

SHEET PILING (UK) LTD