


Section A – A

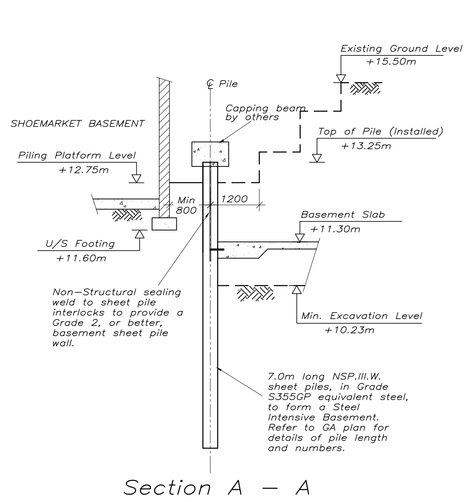


Section B – B




NOTE :– Piling to Gridline Y and Z to be offset from Grids. Refer to Engineers setting out drawings for details.

NOTES

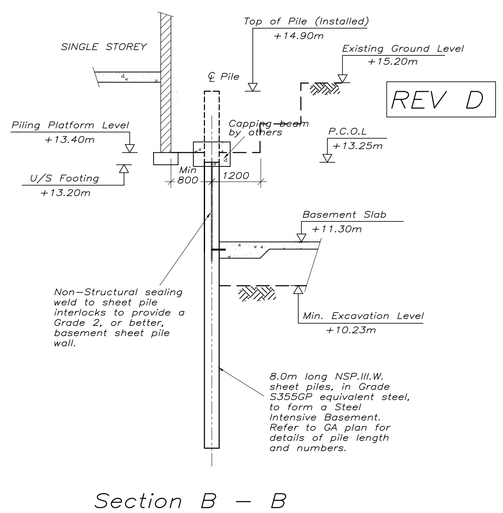1. See also SP.UK Method Statement.
2. Setting out by others.
3. Pile numbers, wall plan lengths and pile orientations indicated are indicative only and are subject to rolling and installation tolerances.




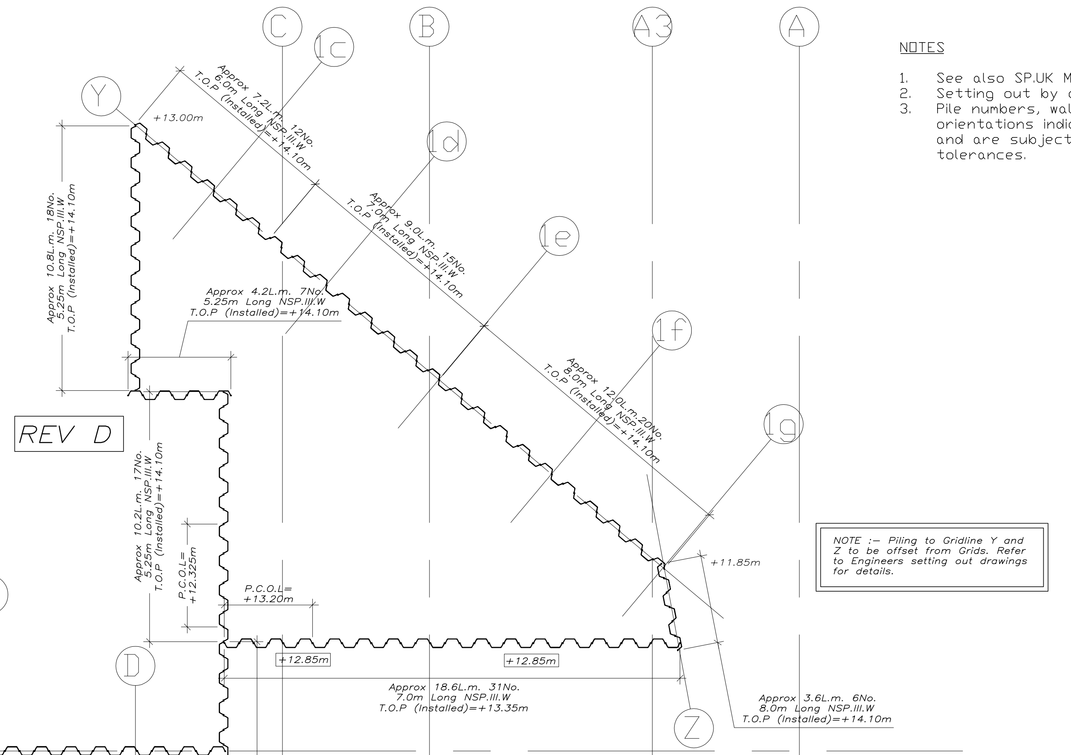


Section D – D




Section C – C

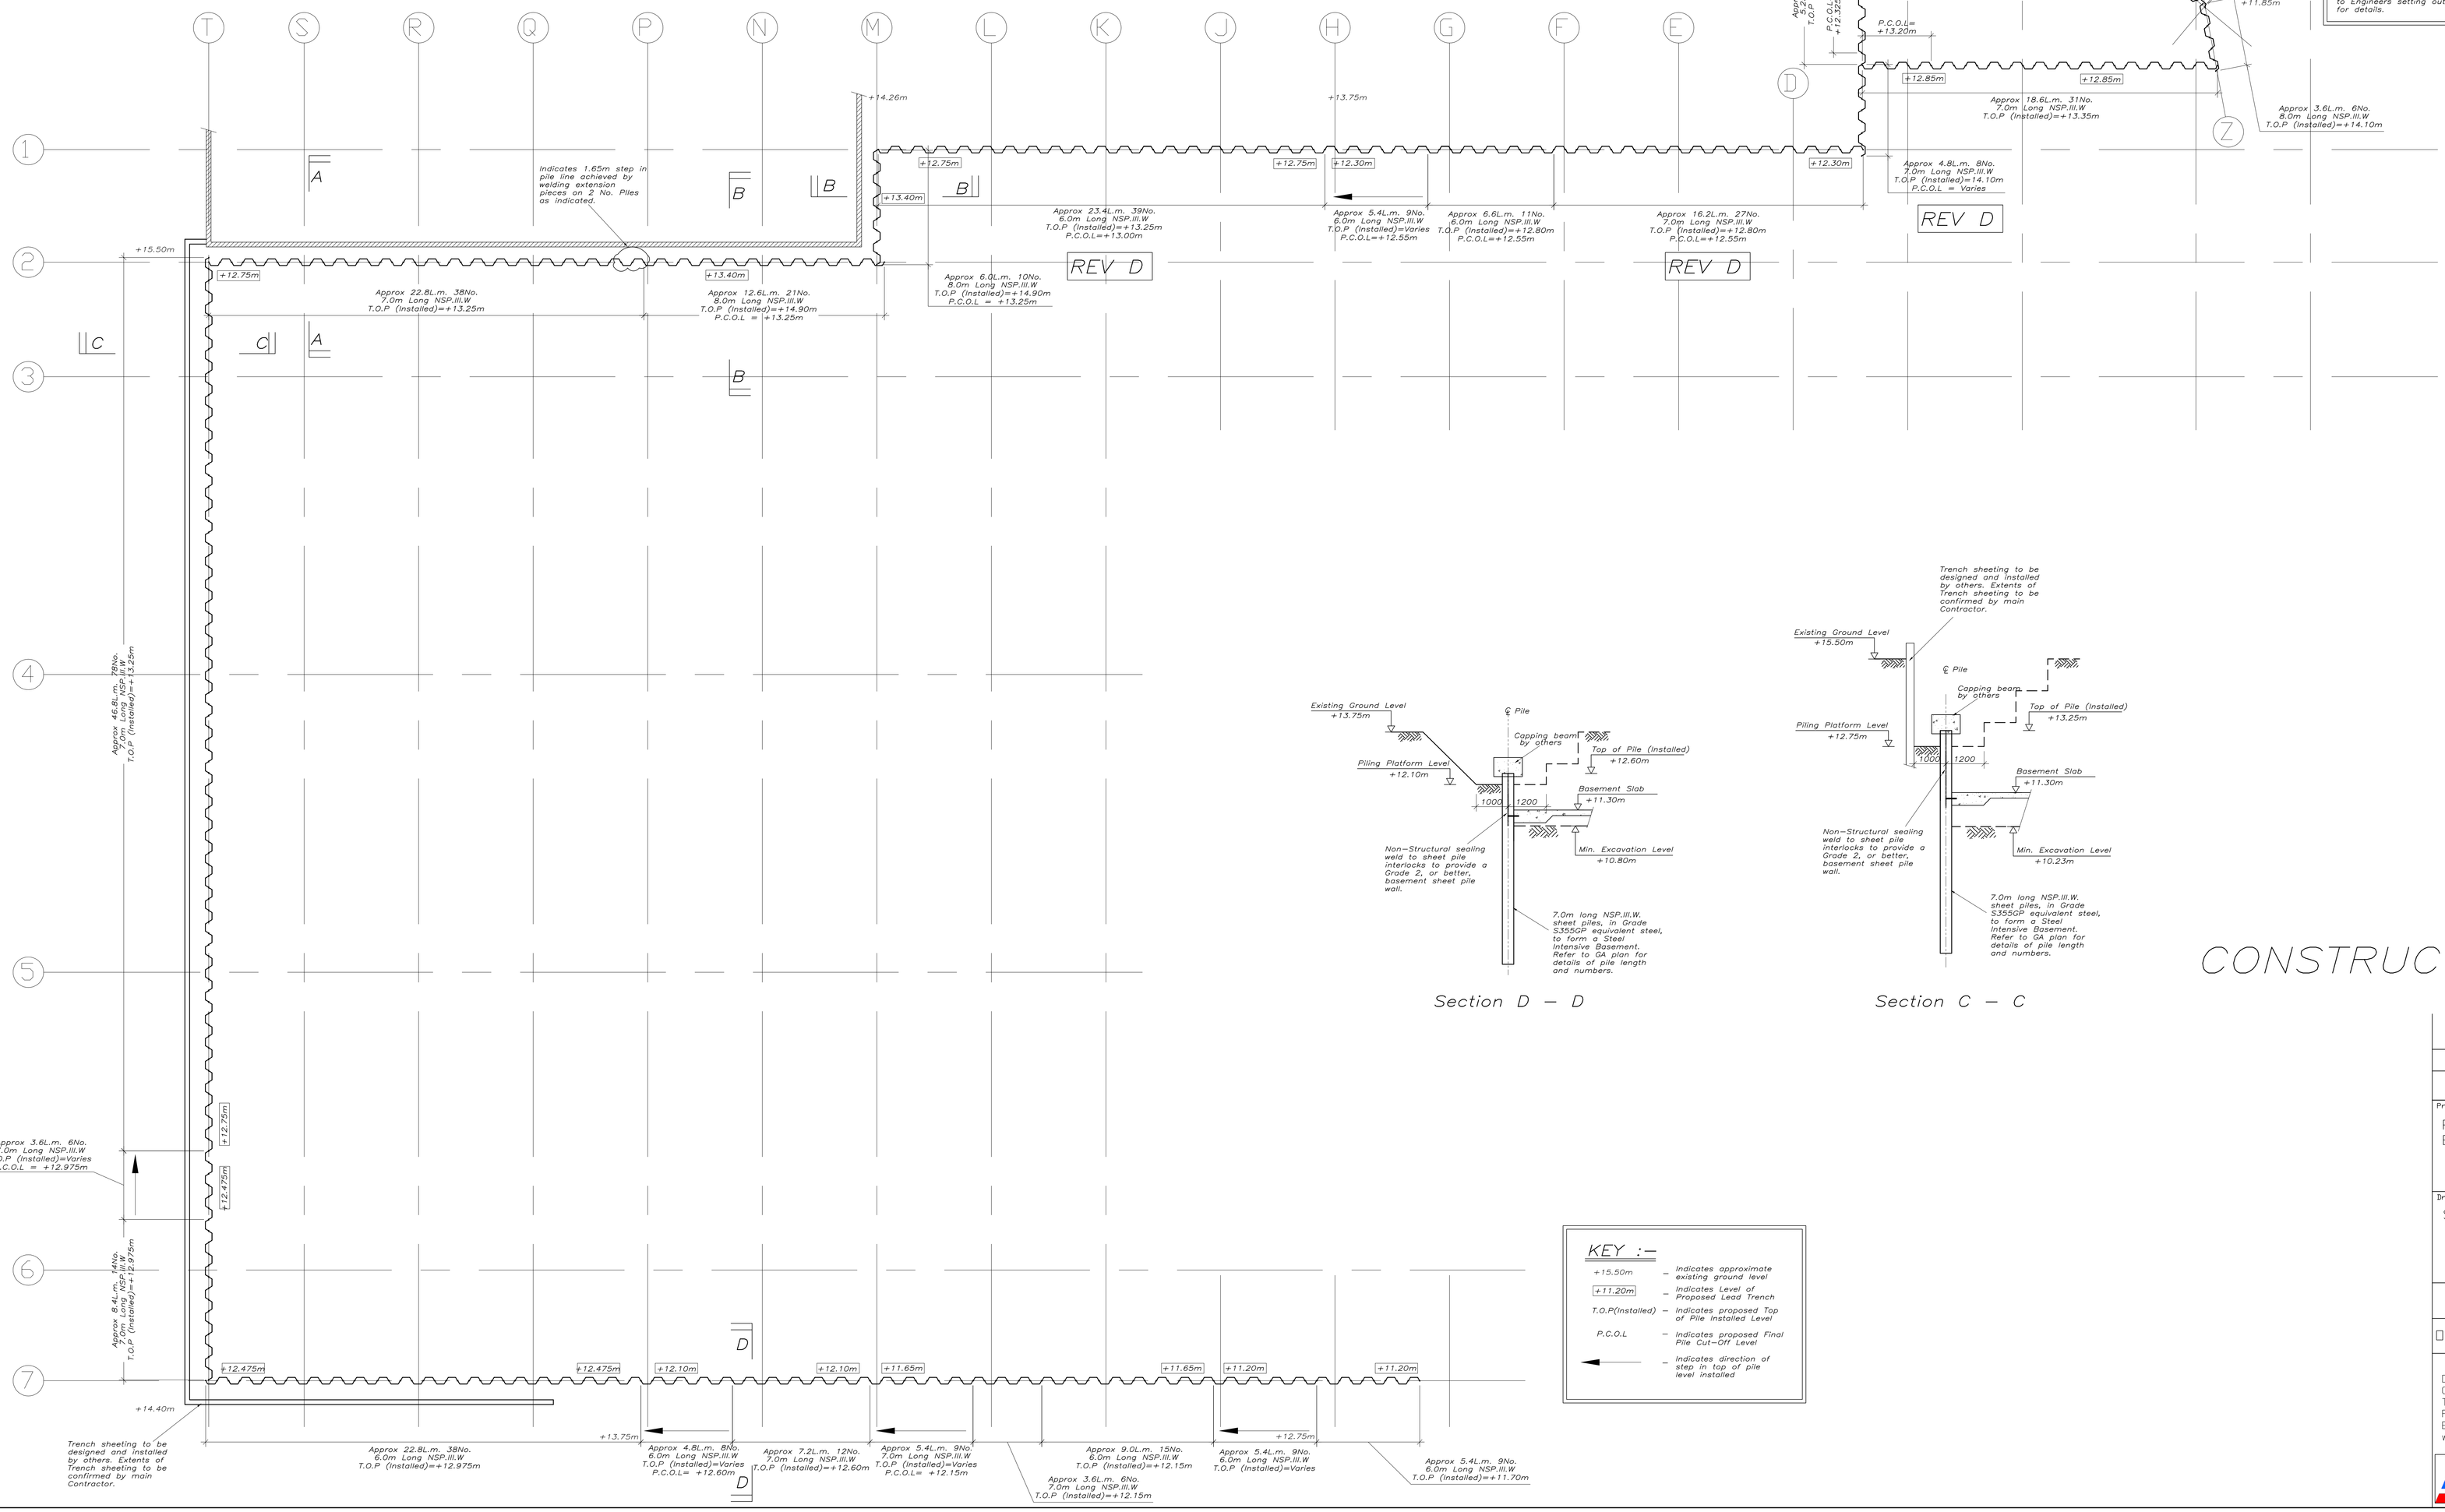KEY :–

| | | |
|---|---|---|
| +15.50m | – | Indicates approximate existing ground level |
| +11.20m | – | Indicates Level of Proposed Lead Trench |
| T.O.P(Installed) | – | Indicates proposed Top of Pile Installed Level |
| P.C.O.L | – | Indicates proposed Final Pile Cut–Off Level |
| ← | – | Indicates direction of step in top of pile level installed |

CONSTRUCTION ISSUE

| | | | |
|---|---|---|---|
| Project : PROPOSED ASDA STORE BIRKENHEAD | | | |
| Drawing Title : SHEET PILE G.A. PLAN | | | |
| Jan 2011 | Scale : Shown | Drawn by : SD | Checked : |
| Original Size A0 | Drawing No. C829/GA/02 | | Revision : D |

Oakfield House, Rough Hey Road,
Grimsargh, Preston. PR2 5AR
Telephone: 01772 794141
Facsimile: 01772 795151
E-Mail: enquires@sheetpilinguk.com
web: www.sheetpilinguk.com

SHEET PILING (UK) LTD